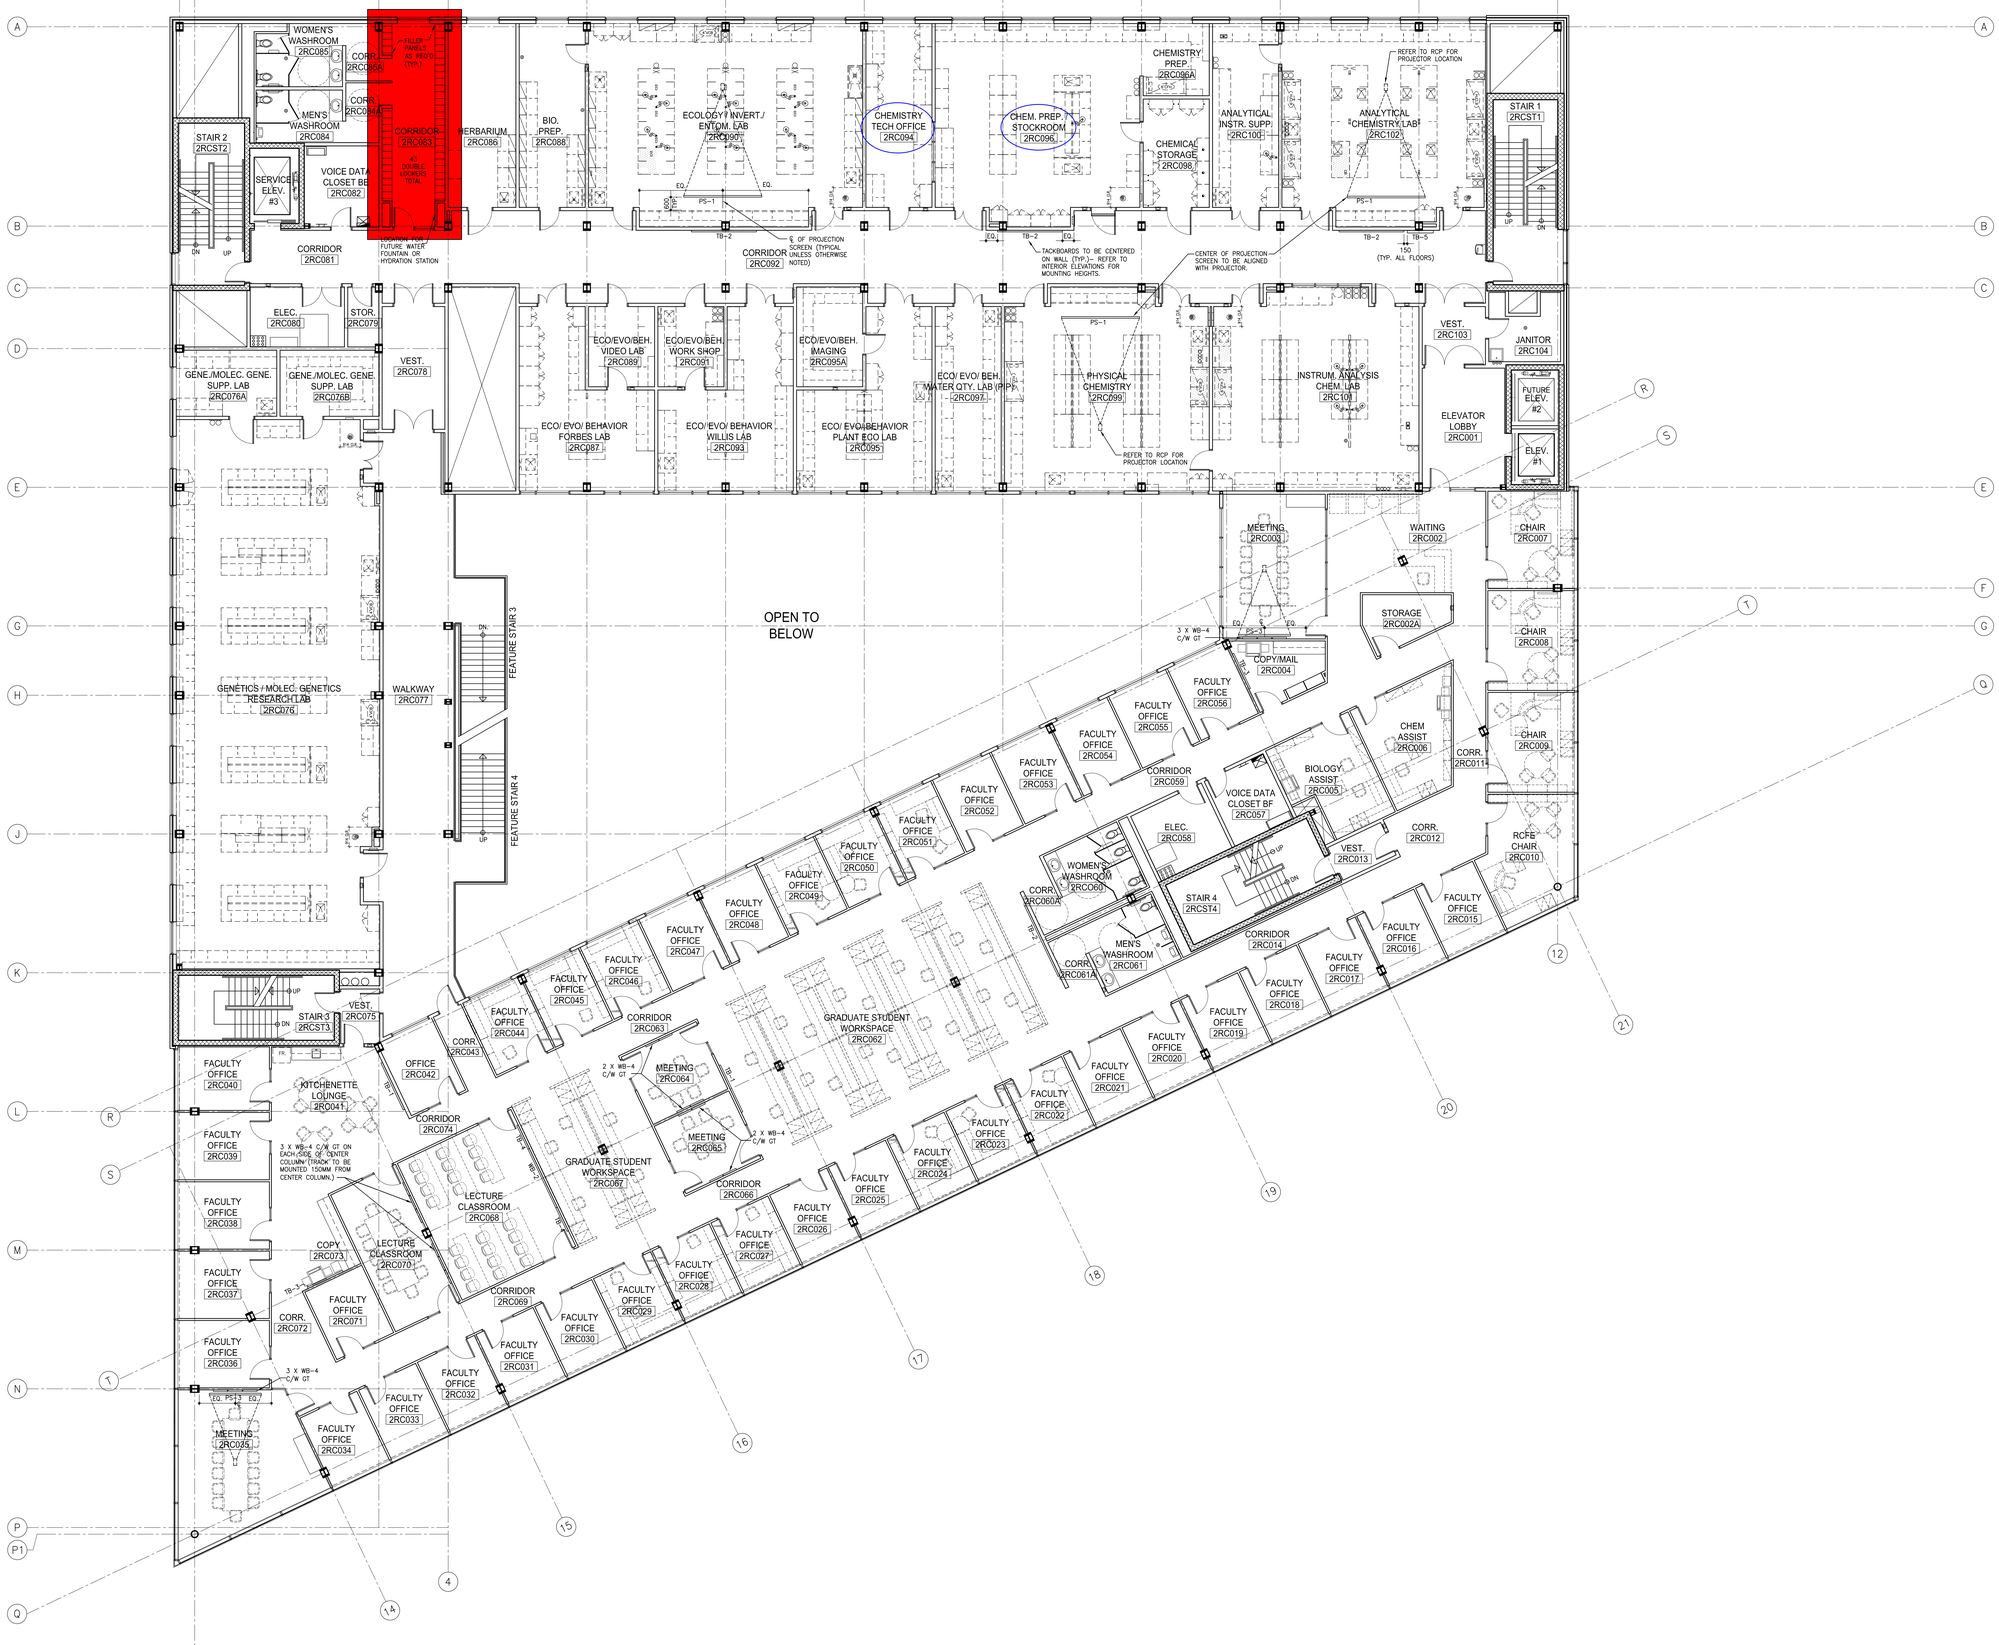

Xref \SanDiego\488000.000 UW CE\CAD\PW_XREF BASE PLAN SECOND FLOOR.dwg

No.	REVISED/ ISSUED/ PLOTTED	DATE
1	50% SUBMISSION	18 DEC 2008
2	75% SUBMISSION	02 FEB 2009
3	CHECK SET	31 AUG. 2009
4	CHECK SET	30 SEPT. 2009
5	ISSUED FOR TENDER	23 OCT 2009
6	ISSUED FOR CONSTRUCTION	12 MAR 2010

GENERAL NOTE:

1. REFER TO LF SERIES DRAWINGS FOR LABORATORY FURNISHING DETAIL INFORMATION.
2. ALL LOOSE FURNITURE (SHOWN DASHED) IS NOT IN CONTRACT.

numberTEN architectural group
www.numberten.com
winnipeg MB 204 942.0981 victoria BC 250 360.2106
architecture ▪ interior design ▪ graphic design

project
Richardson College for the Environment & Science Complex
University of Winnipeg

sheet title
LEVEL 2
FURNITURE PLAN

consultant

seal

drawn by:	RL	scale:	1:200
checked by:	GH/DH	date:	12 MAR 2010
project no.	2006105	sheet no.	A1.21